PLAN SHEWING LANDED PROPERTY
OF


CAPITAL CITY DEVELOPMENT LIMITED
(GOLD TOWN PHASE 2)

AT
ELIGBOLO, BY G.U AKE ROAD
OBI/AKPOR LOCAL GOVERNMENT AREA,
RIVERS STATE.

30 0 30 60 90 120 150 MTRS


SCALE = 1:3,000
ORIGIN= UTM ZONE 32N

AREA A = 4,992.747 SQR. MTRS (10.74 PLOTS)
AREA B = 26,517.231 SQR.MTRS (57.02 PLOTS)
AREA C = 2,098.560 SQR.MTRS (4.51 PLOTS)
AREA D = 568.857 SQR.MTRS (1.22 PLOT)
TOTAL AREA = 34,177.395 SQR.MTRS (73.49 PLOTS)

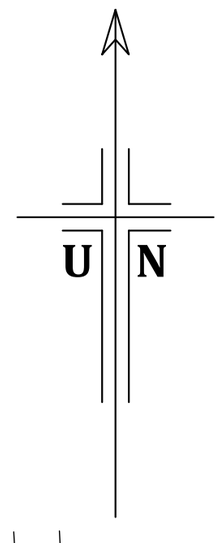

539 845.631 mN

279 730.536 mE

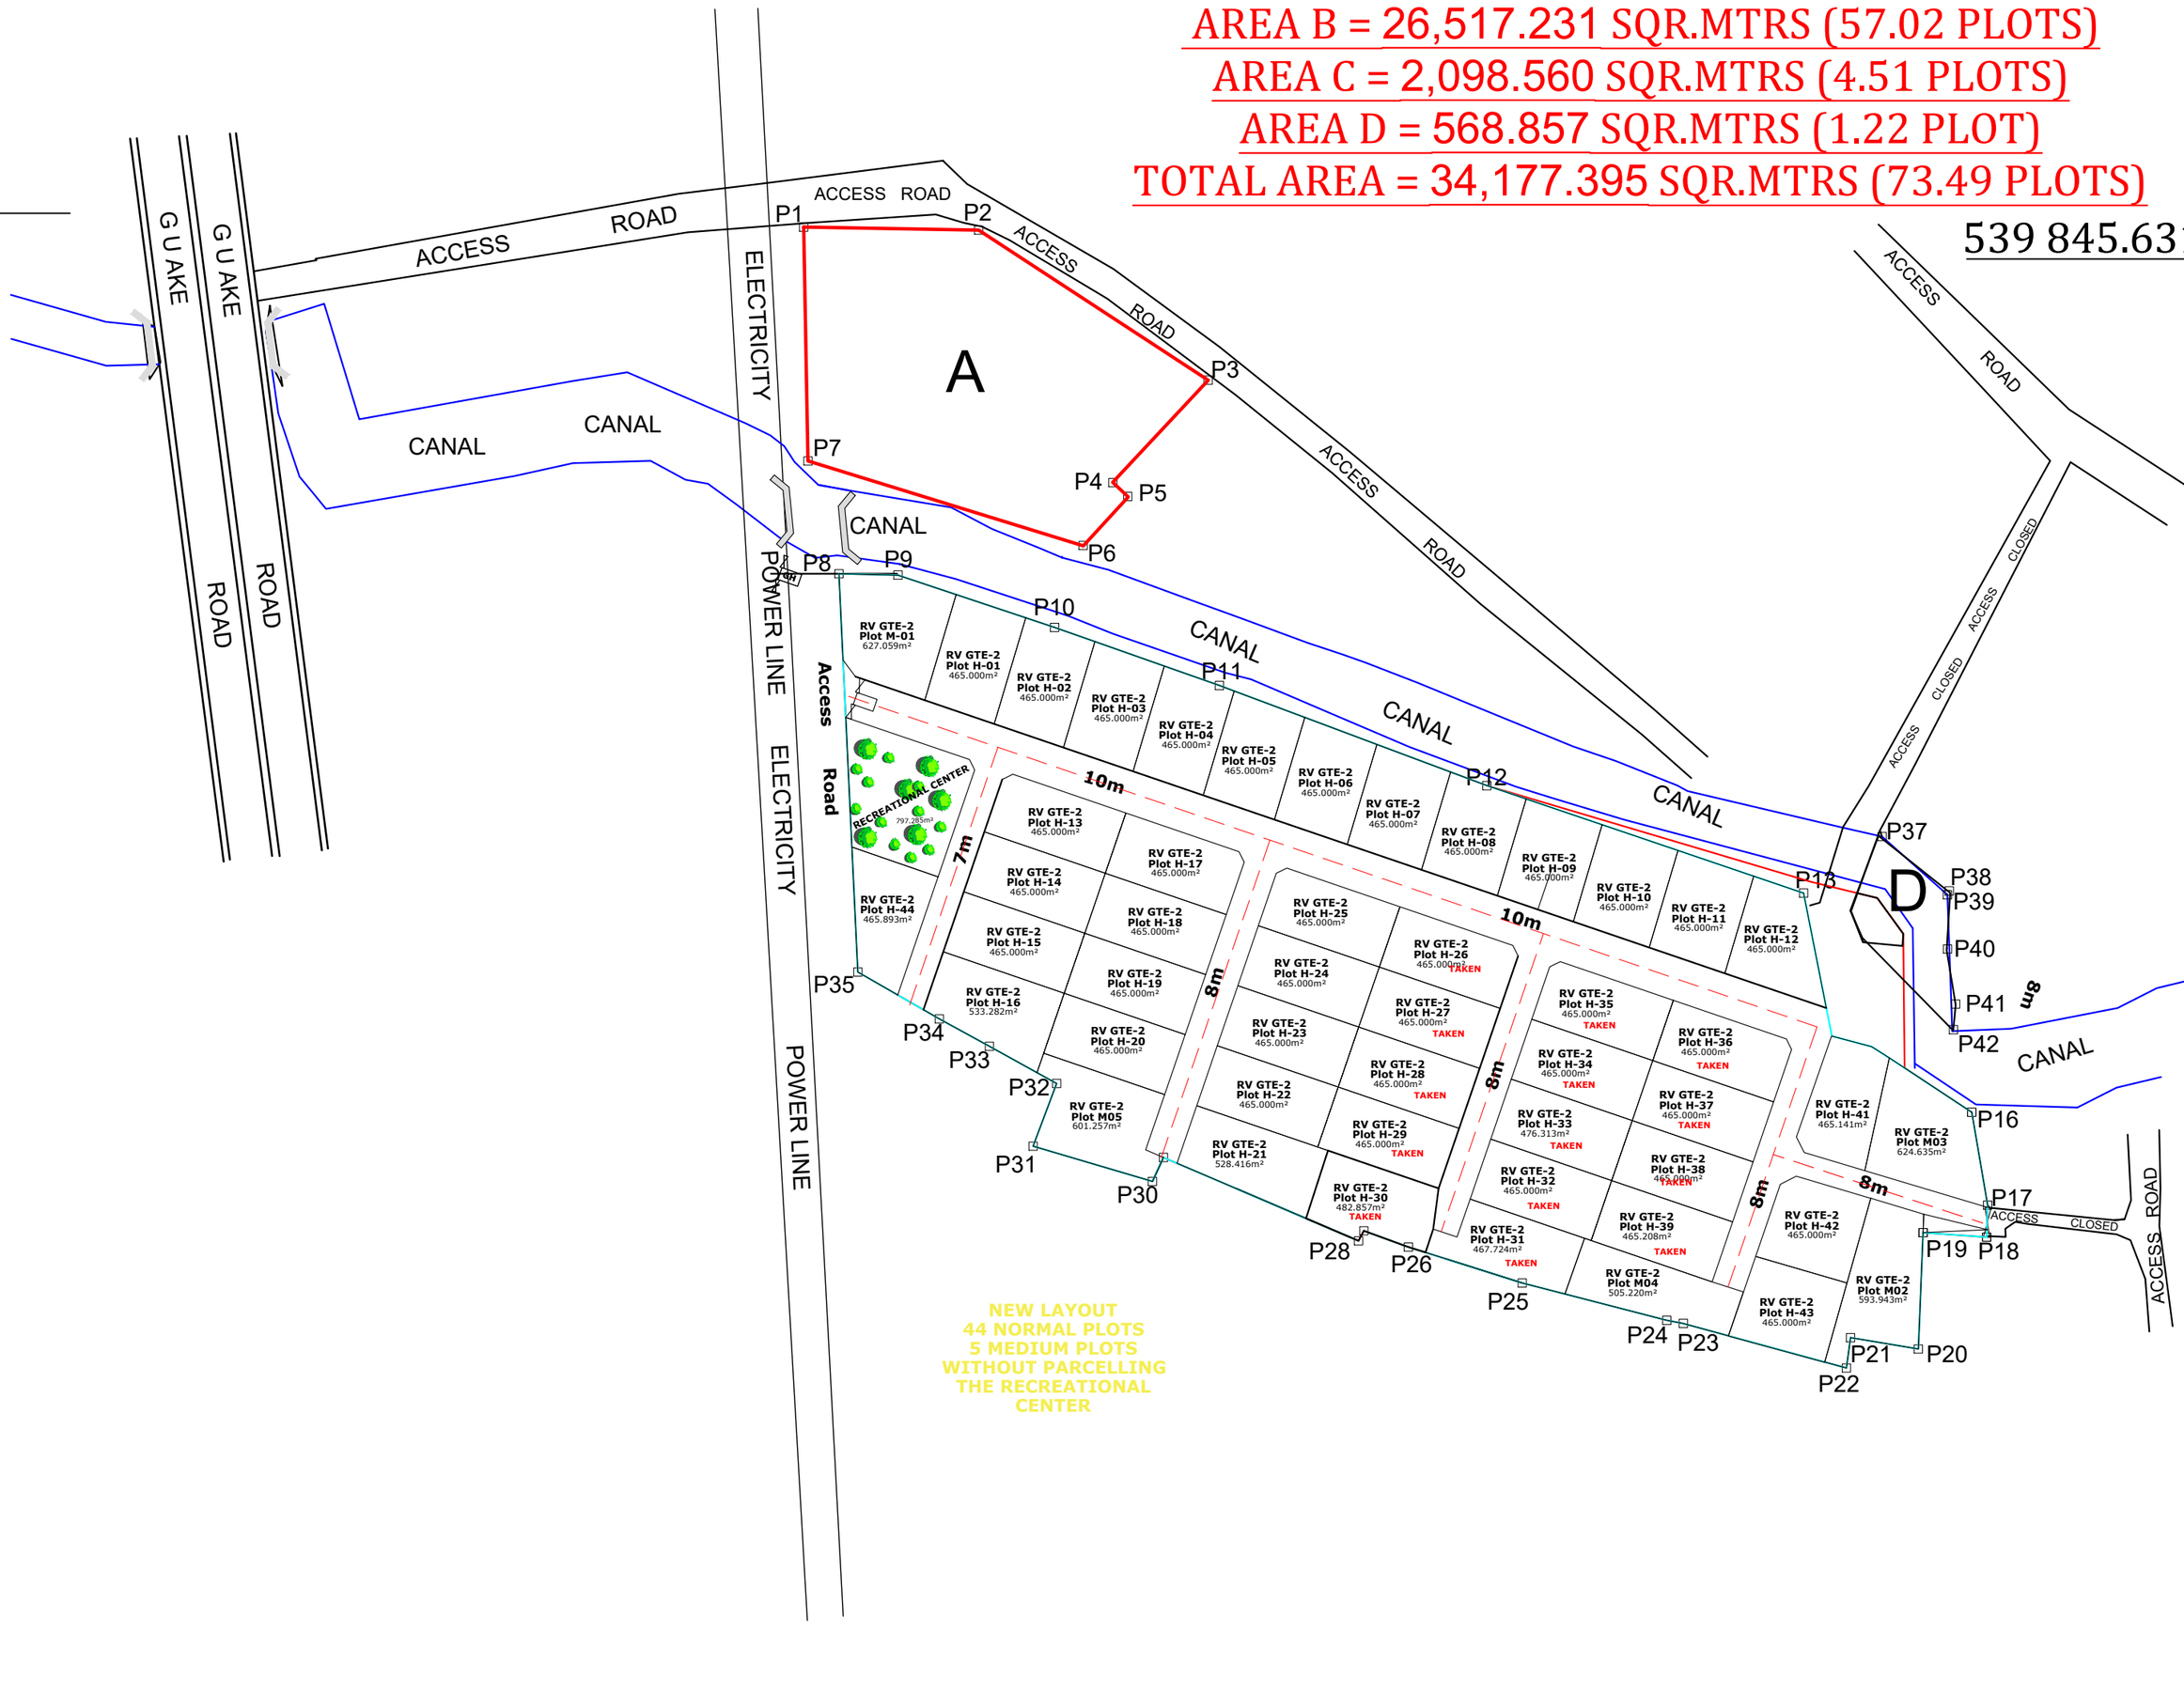

PLAN NO.

RV/1713/ 2024/XXX

CERTIFIED TRUE COPY OF ORIGINAL PLAN
MADE BY ME ON 17/05/2024

GBENGA FAPOHUNDA MSc. MBA, FNIS
SURVEYOR
GEOCOASTAL SOLUTIONS LTD
17, OHIAMINI / PSYCHIATRIC HOSPITAL ROAD,
OFF RUMUOLA ROAD BY CAPT. ELECHI AMADI POLYTECHNIC.
PORT HARCOURT. 08037724809